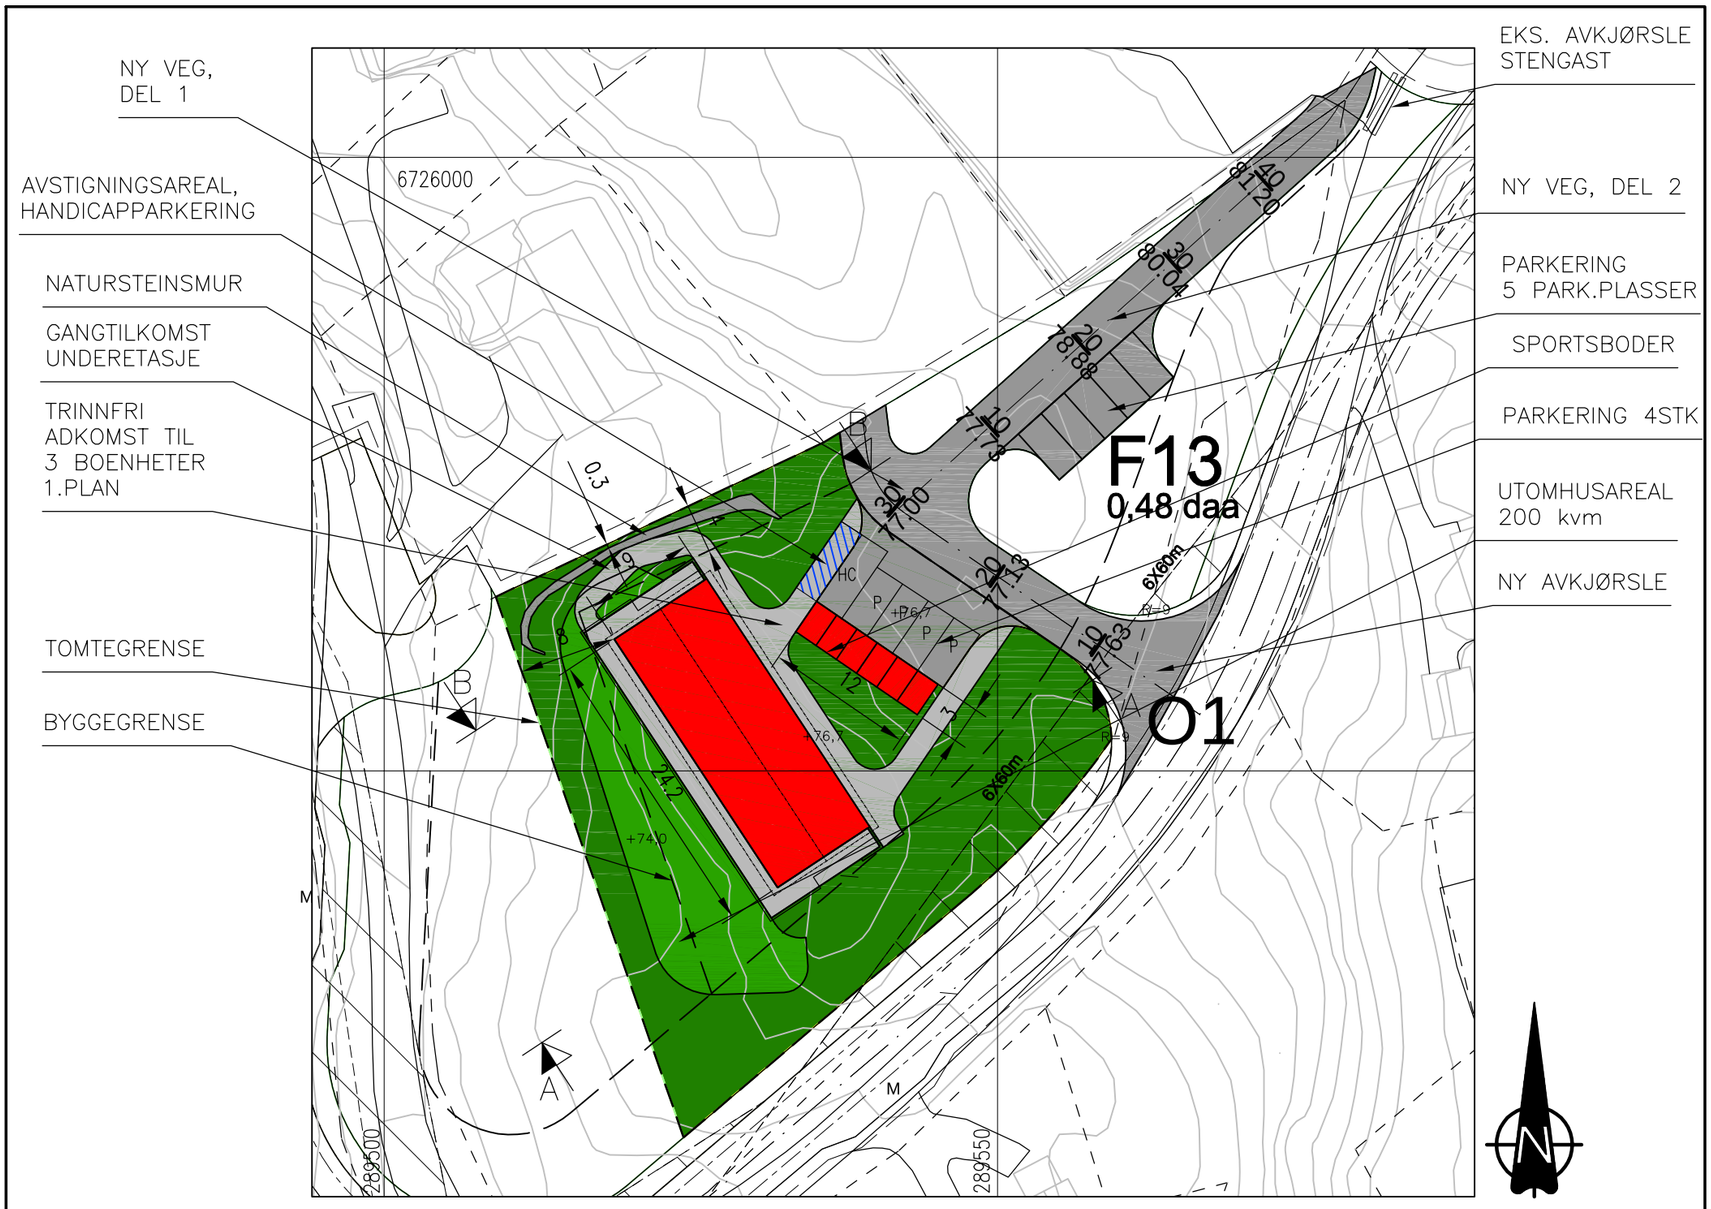

SITUASJONSPLAN

GNR.88 BNR.103, SÆBØ, RADØY KOMMUNE

OK GULV HOVEDPLAN: KOTE 77,0

FOR TERRENGSNITT SE TEGNING 20712081A11

REV.	DESCRIPTION	DATE/SIGN
D	NATURSTEINSMUR	01.09.20/PKT
C	ENDRING HC-PARK	14.02.19/PKT
B	ENDRING PARKERING/GANGTILKOMST	13.07.18/PKT
A	UTVIDELSE TERRASSE, FLYTTE VINDU	31.05.18/PKT

NOTE!
* PART OF DRAWING MAY NOT BE SHOWN IN SCALE
* DO NOT TAKE MEASURES ON DRAWING
* ONLY RELAY ON GIVE DIMENSIONS

ACCORDING TO INTERNATIONAL LAWS, THIS DRAWING IS THE PROPERTY OF ARKOCONSULT AS. THE DRAWING CAN NOT BE USED, MADE PUBLIC OR HANDED OVER TO A THIRD PART WITHOUT OUR WRITTEN CONSENT. ANY INFRINGEMENT WILL LEAD TO LEGAL PROCEEDINGS.

BOLIG & EIENDOM AS
6-MANNSB., 88/103, RADØY

SITUASJONSPLAN

arkoconsult
ARKOCONSULT AS, Postboks 103, 5291 Valest.f.
Tel.: 56390003 – Fax.: 56191130 – Mob.: 93241511
Mail: post@arkoconsult.no – Org.nr.: 997089782 MVA

REVISION/DATE:	D/01.09.20
PROJECT NO.:	2012081
DRAWING NO.:	201712081A10
SCALE: 1:500	FORMAT: A3
DRAWN: PKT	DATE: 14.11.17
CHECKED: WKS	DATE: 23.03.18