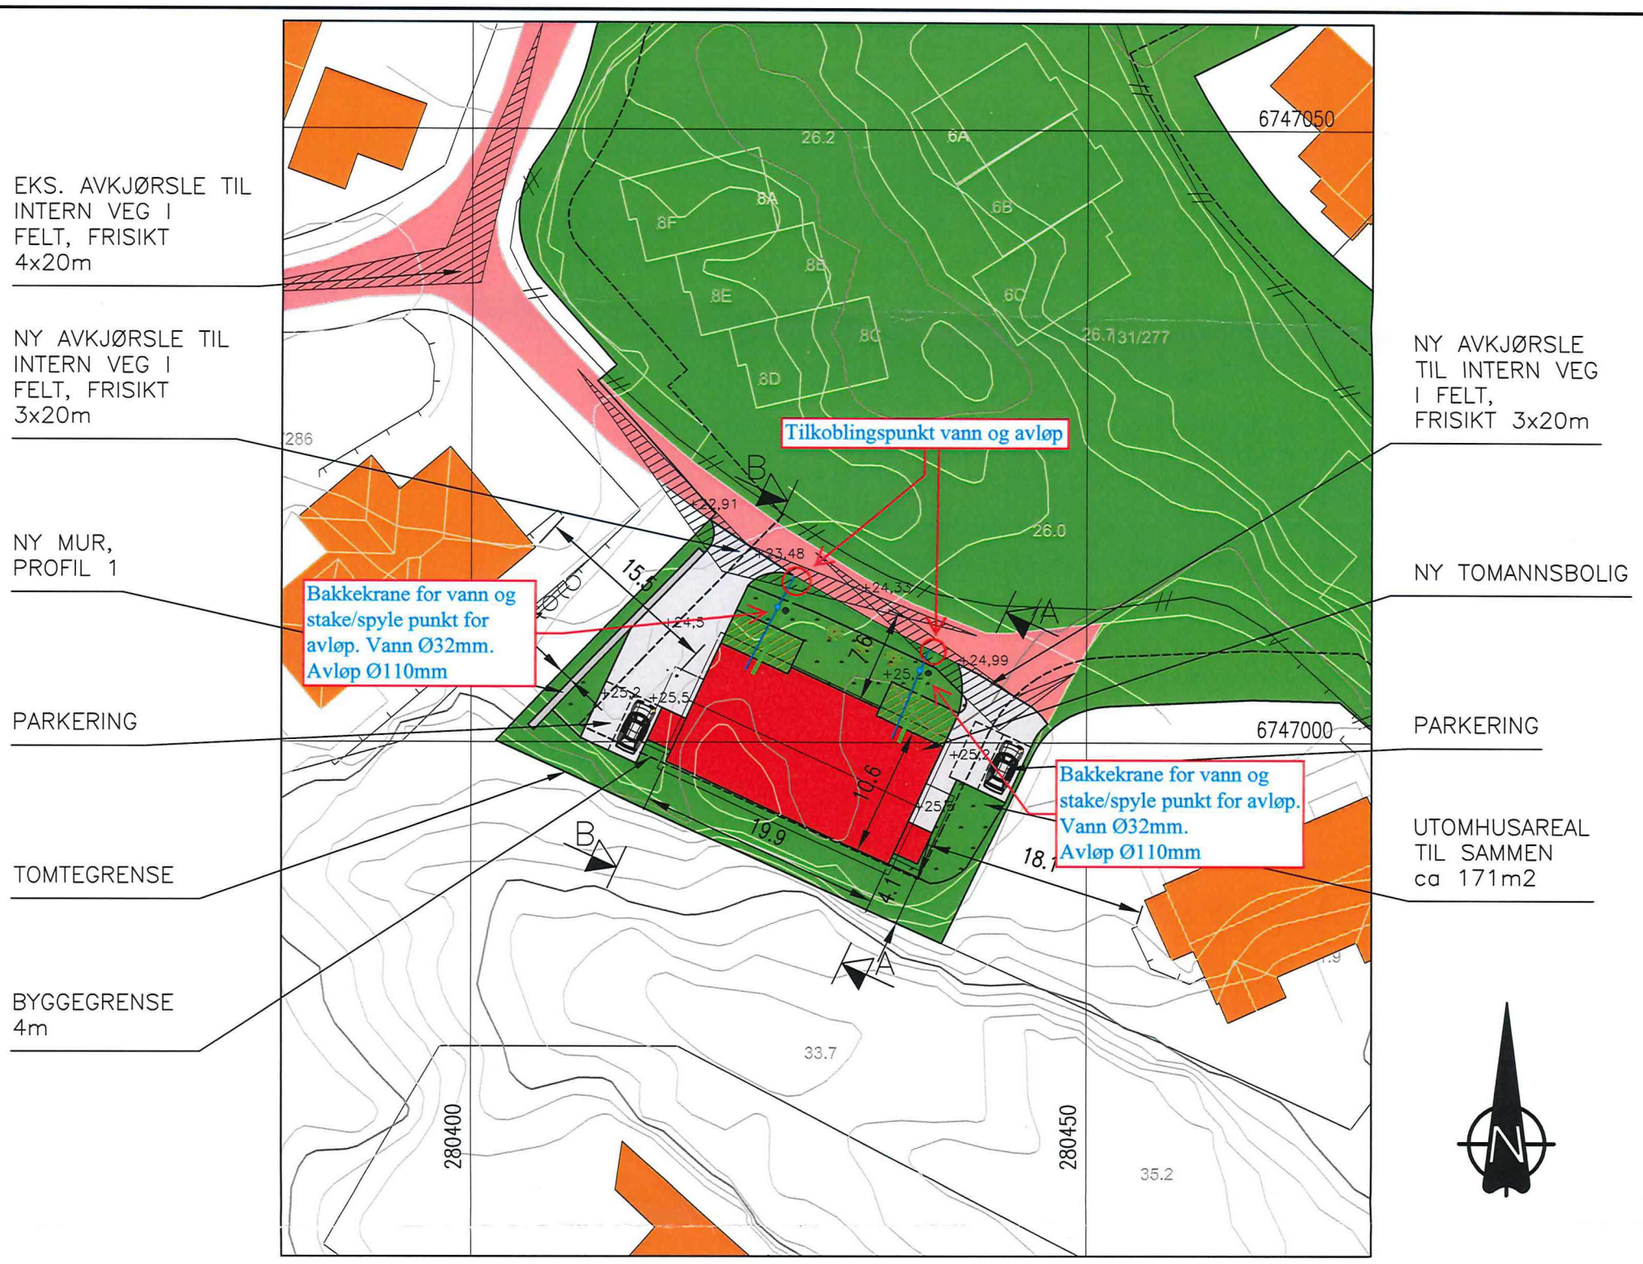

SITUASJONSPLAN

GNR.131, BNR.277, B1–2, AUSTRHEIM KOMMUNE

OK GULV: KOTE +25,5

FOR TERRENGPROFILER, SE TEGNING 18319247A11 OG 12.

VEST VVS AS Einar Stusdal 11.12.2019

DATE/SIGN	NOTE! * PART OF DRAWING MAY NOT BE SHOWN IN SCALE * DO NOT TAKE MEASURES ON DRAWING * ONLY RELAY ON GIVE DIMENSIONS	ACCORDING TO INTERNATIONAL LAWS, THIS DRAWING IS THE PROPERTY OF ARKOCONSULT AS. THE DRAWING CAN NOT BE USED, MADE PUBLIC OR HANDED OVER TO A THIRD PART WITHOUT OUR WRITTEN CONSENT. ANY INFRINGEMENT WILL LEAD TO LEGAL PROCEEDINGS.	
DESCRIPTION	KALAND TRELAST AS NY TOMANNSBOLIG, SØK.TEGN.	REVISION/DATE: PROJECT NO.: 2019247	
	GBNR 131/277, AUSTRHEIM SITUASJONSPLAN	DRAWING NO.: 18319247A10	
REV.	arkoconsult ARKOCONSULT AS, Postboks 103, 5291 Valest.f. Tel.: 56390003 – Fax.: 56191130 – Mob.: 93241511 Mail: post@arkoconsult.no – Org.nr.: 918269665 MVA	SCALE: 1:500 DRAWN: LAH CHECKED: PKT	FORMAT: A3 DATE: 03.12.19 DATE: 05.12.19