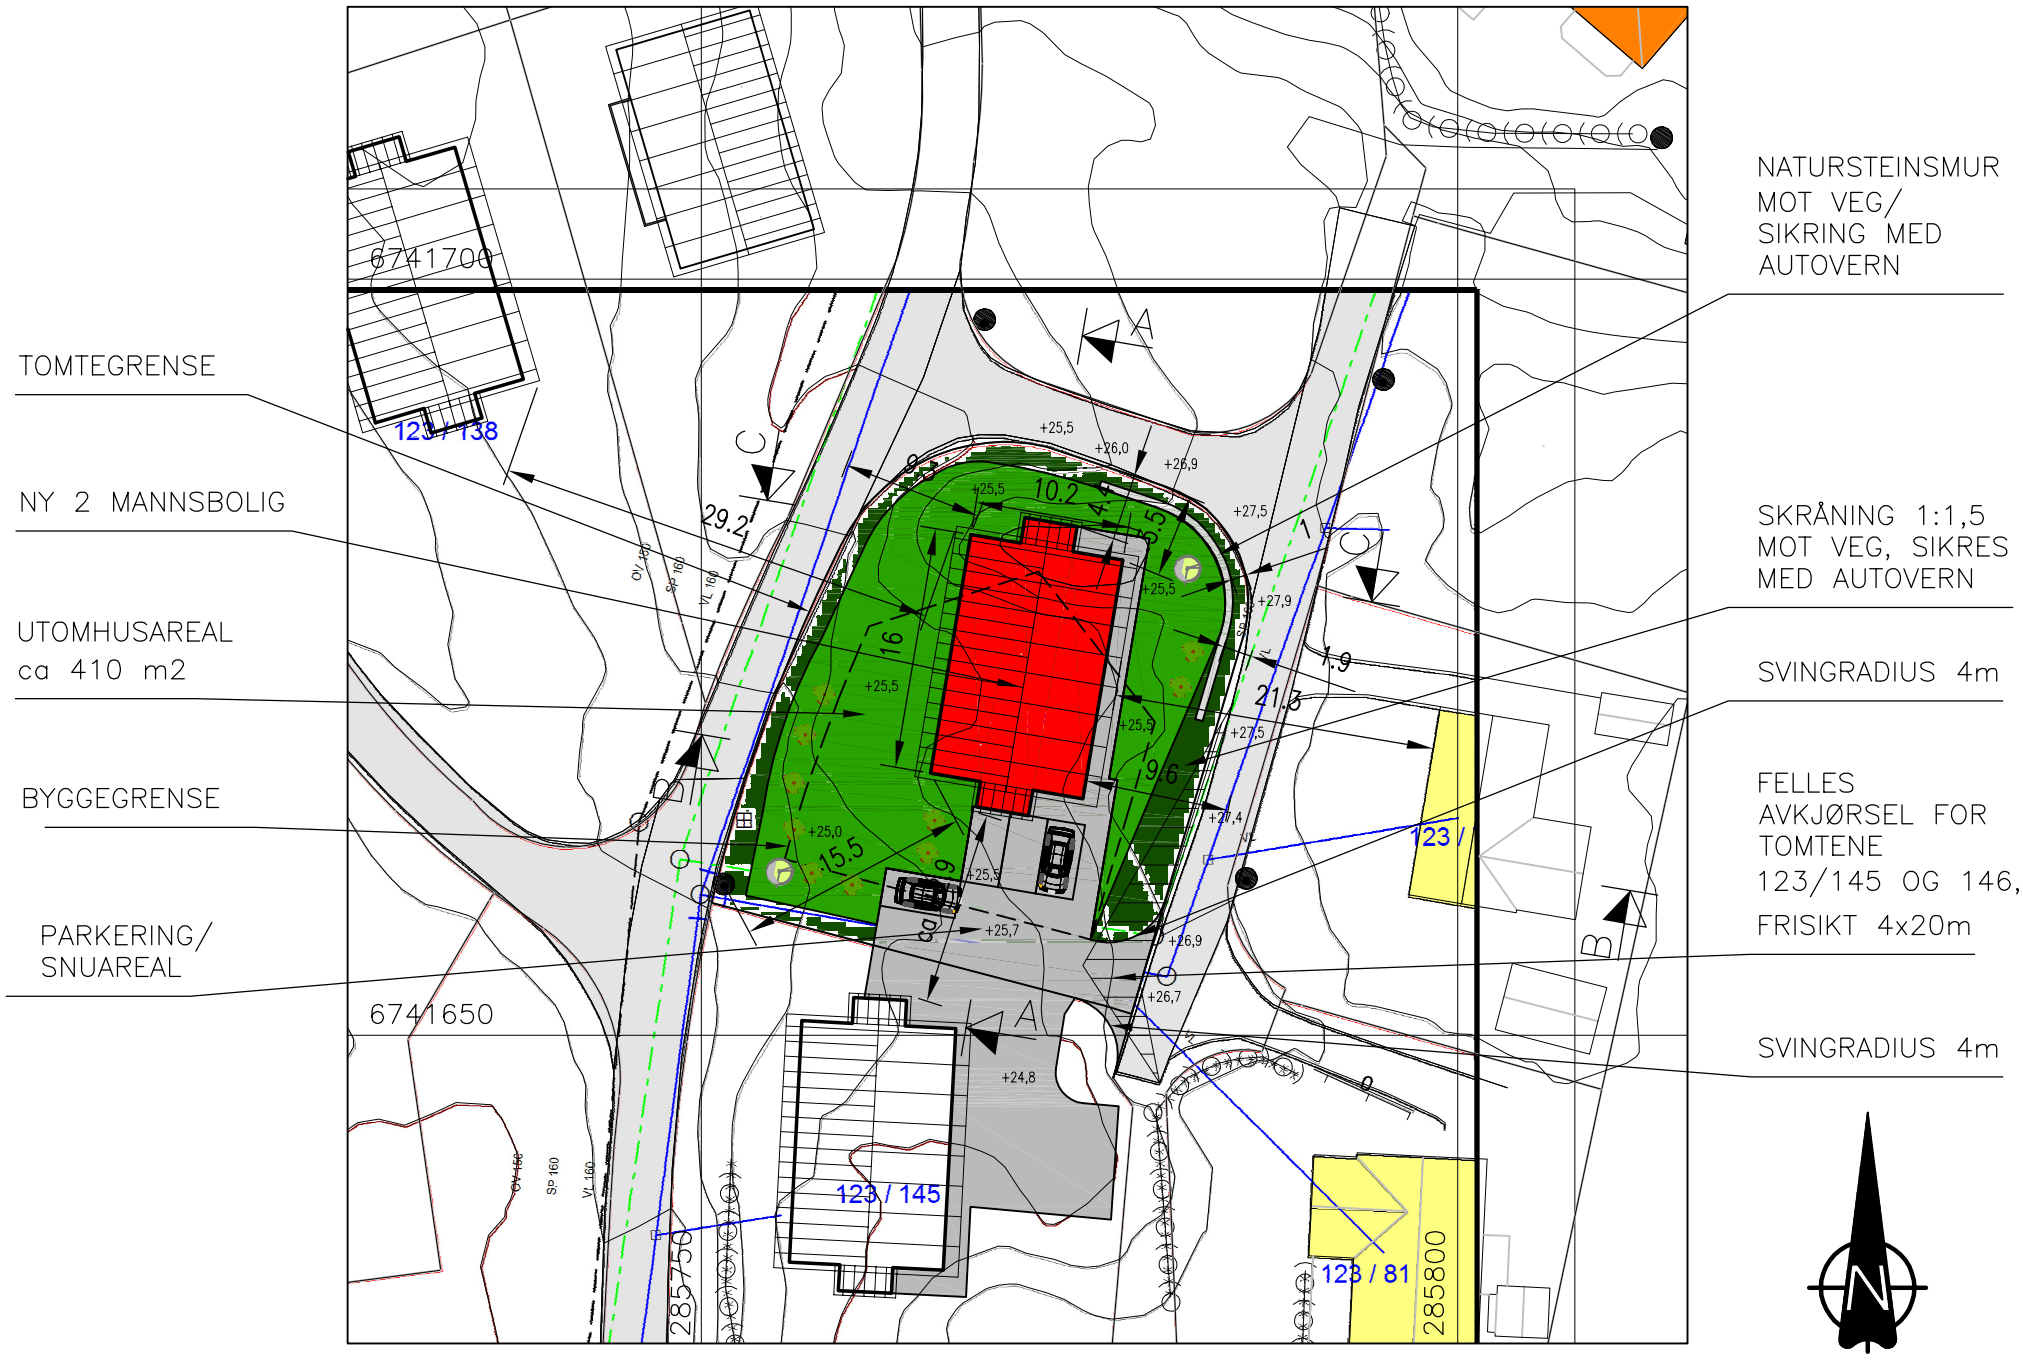

SITUASJONSPLAN

GNR.123 BNR.146 , RISASJØEN, LINDÅS KOMMUNE

OK GULV: KOTE +25,9

FOR TERRENGSNITT A–A, B–B OG C–C,

SE TEGNING 20714103A11 OG A12.

REV.	DESCRIPTION	DATE/SIGN
D	ENDRET HØGDEPLASSERING IHT. INNMÅLING	30.11.18/PKT
C	ENDR. IFT. KOMMENTARER FRA KOMMUNE	15.03.17/LAH
B	FELLES AVKJØRSEL MED GBNR. 123/145	18.08.16/LAH
A	SVINGRRADIUS 4m AVKJØRSEL	12.08.16/LAH

NOTE!
* PART OF DRAWING MAY NOT BE SHOWN IN SCALE
* DO NOT TAKE MEASURES ON DRAWING
* ONLY RELAY ON GIVE DIMENSIONS

ACCORDING TO INTERNATIONAL LAWS, THIS DRAWING IS THE PROPERTY OF ARKOCONSULT AS. THE DRAWING CAN NOT BE USED, MADE PUBLIC OR HANDED OVER TO A THIRD PART WITHOUT OUR WRITTEN CONSENT. ANY INFRINGEMENT WILL LEAD TO LEGAL PROCEEDINGS.

BOLIG & EIENDOM AS
RISASJØEN, 123/146

SITUASJONSPLAN

REVISION/DATE: D/30.11.18

PROJECT NO.: 2014103

DRAWING NO.: 20714103A10

ARKOCONSULT AS, Postboks 103, 5291 Valest.f.
Tel.: 56390003 – Fax.: 56191130 – Mob.: 93241511
Mail: post@arkoconsult.no – Org.nr.: 997089782 MVA

SCALE: 1:500	FORMAT: A3
DRAWN: LAH	DATE: 22.04.2014
CHECKED: PKT	DATE: 12.02.16