D–1

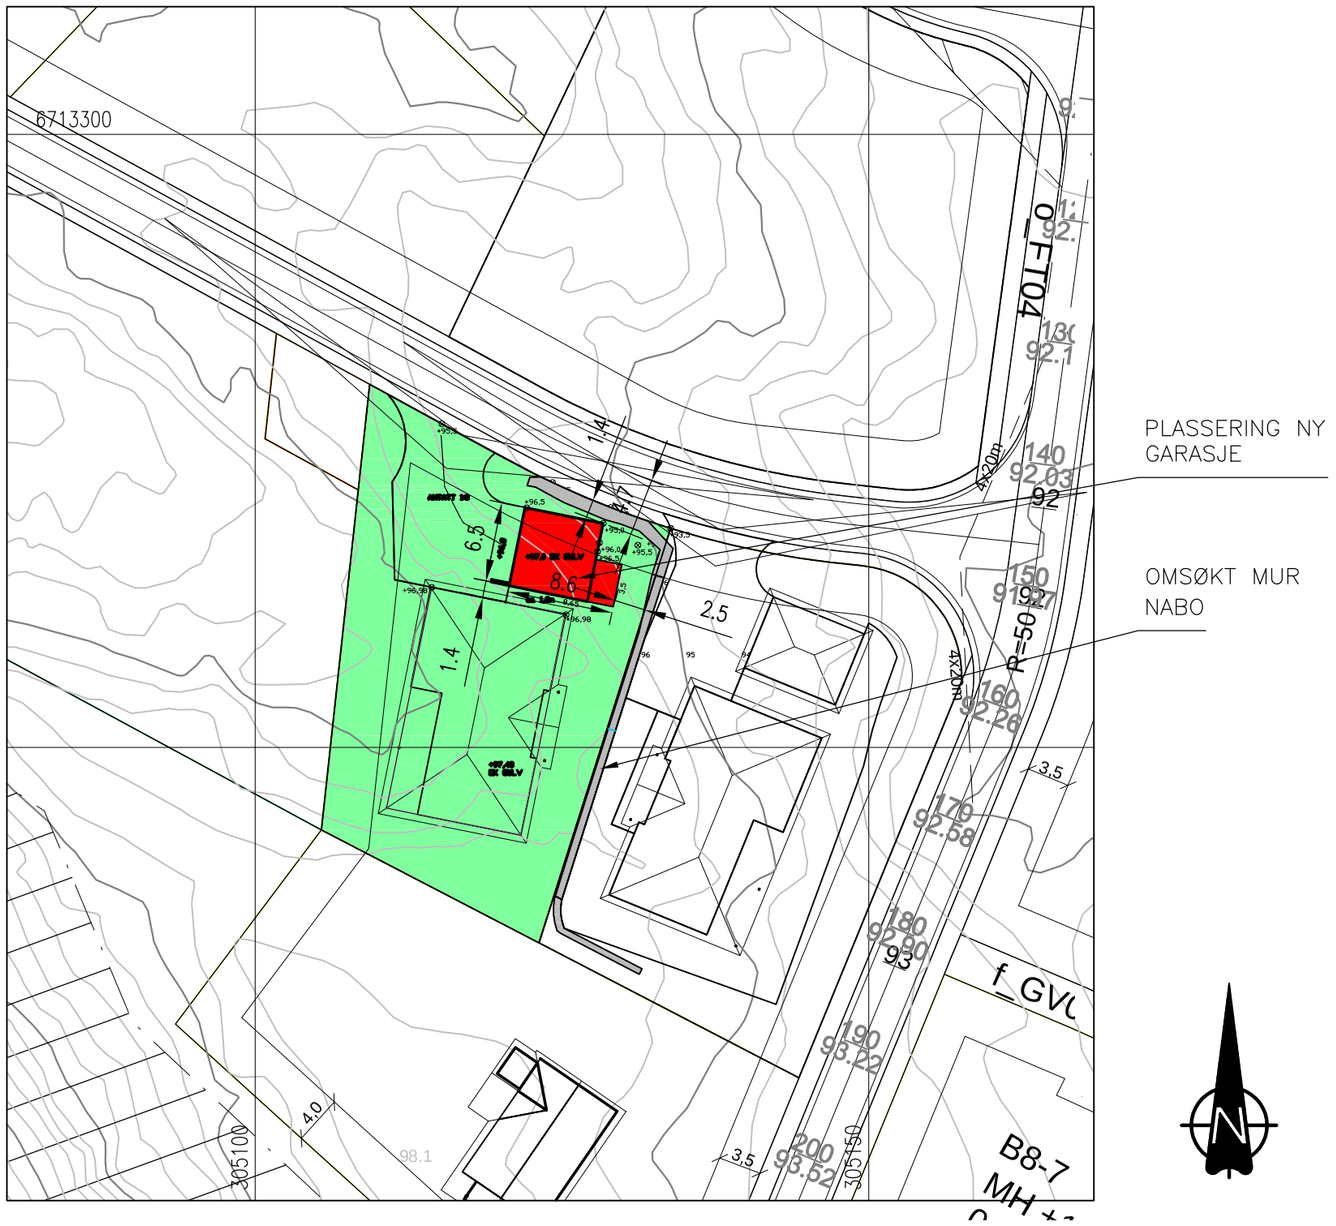

SITUASJONSPLAN NY GARASJE

GNR.1, BNR.82, B7–19, LOFTÅS, OSTERØY KOMMUNE

OK GULV GARASJE: KOTE +97,0

FOR TERRENGPROFILER, SE FASADETEGNINGER

REV.	DESCRIPTION	DATE/SIGN		
			NOTE! * PART OF DRAWING MAY NOT BE SHOWN IN SCALE * DO NOT TAKE MEASURES ON DRAWING * ONLY RELAY ON GIVE DIMENSIONS	ACCORDING TO INTERNATIONAL LAWS, THIS DRAWING IS THE PROPERTY OF ARKOCONSULT AS. THE DRAWING CAN NOT BE USED, MADE PUBLIC OR HANDED OVER TO A THIRD PART WITHOUT OUR WRITTEN CONSENT. ANY INFRINGEMENT WILL LEAD TO LEGAL PROCEEDINGS.
			TROND EINAR KVAMSDAL NY GARASJE, SØKN.TEGN.	REVISION/DATE: PROJECT NO.: 2020173
			GBNR. 1/82, OSTERØY SITUASJONSPLAN	DRAWING NO.: 80520173A11
			arkoconsult ARKOCONSULT AS, Postboks 103, 5291 Valest.f. Tel.: 56390003 – Fax.: 56191130 – Mob.: 93241511 Mail: post@arkoconsult.no – Org.nr.: 997089782 MVA	SCALE: 1:500 / FORMAT: A3 DRAWN: LAH / DATE: 28.04.22 CHECKED: OH / DATE: 28.04.22