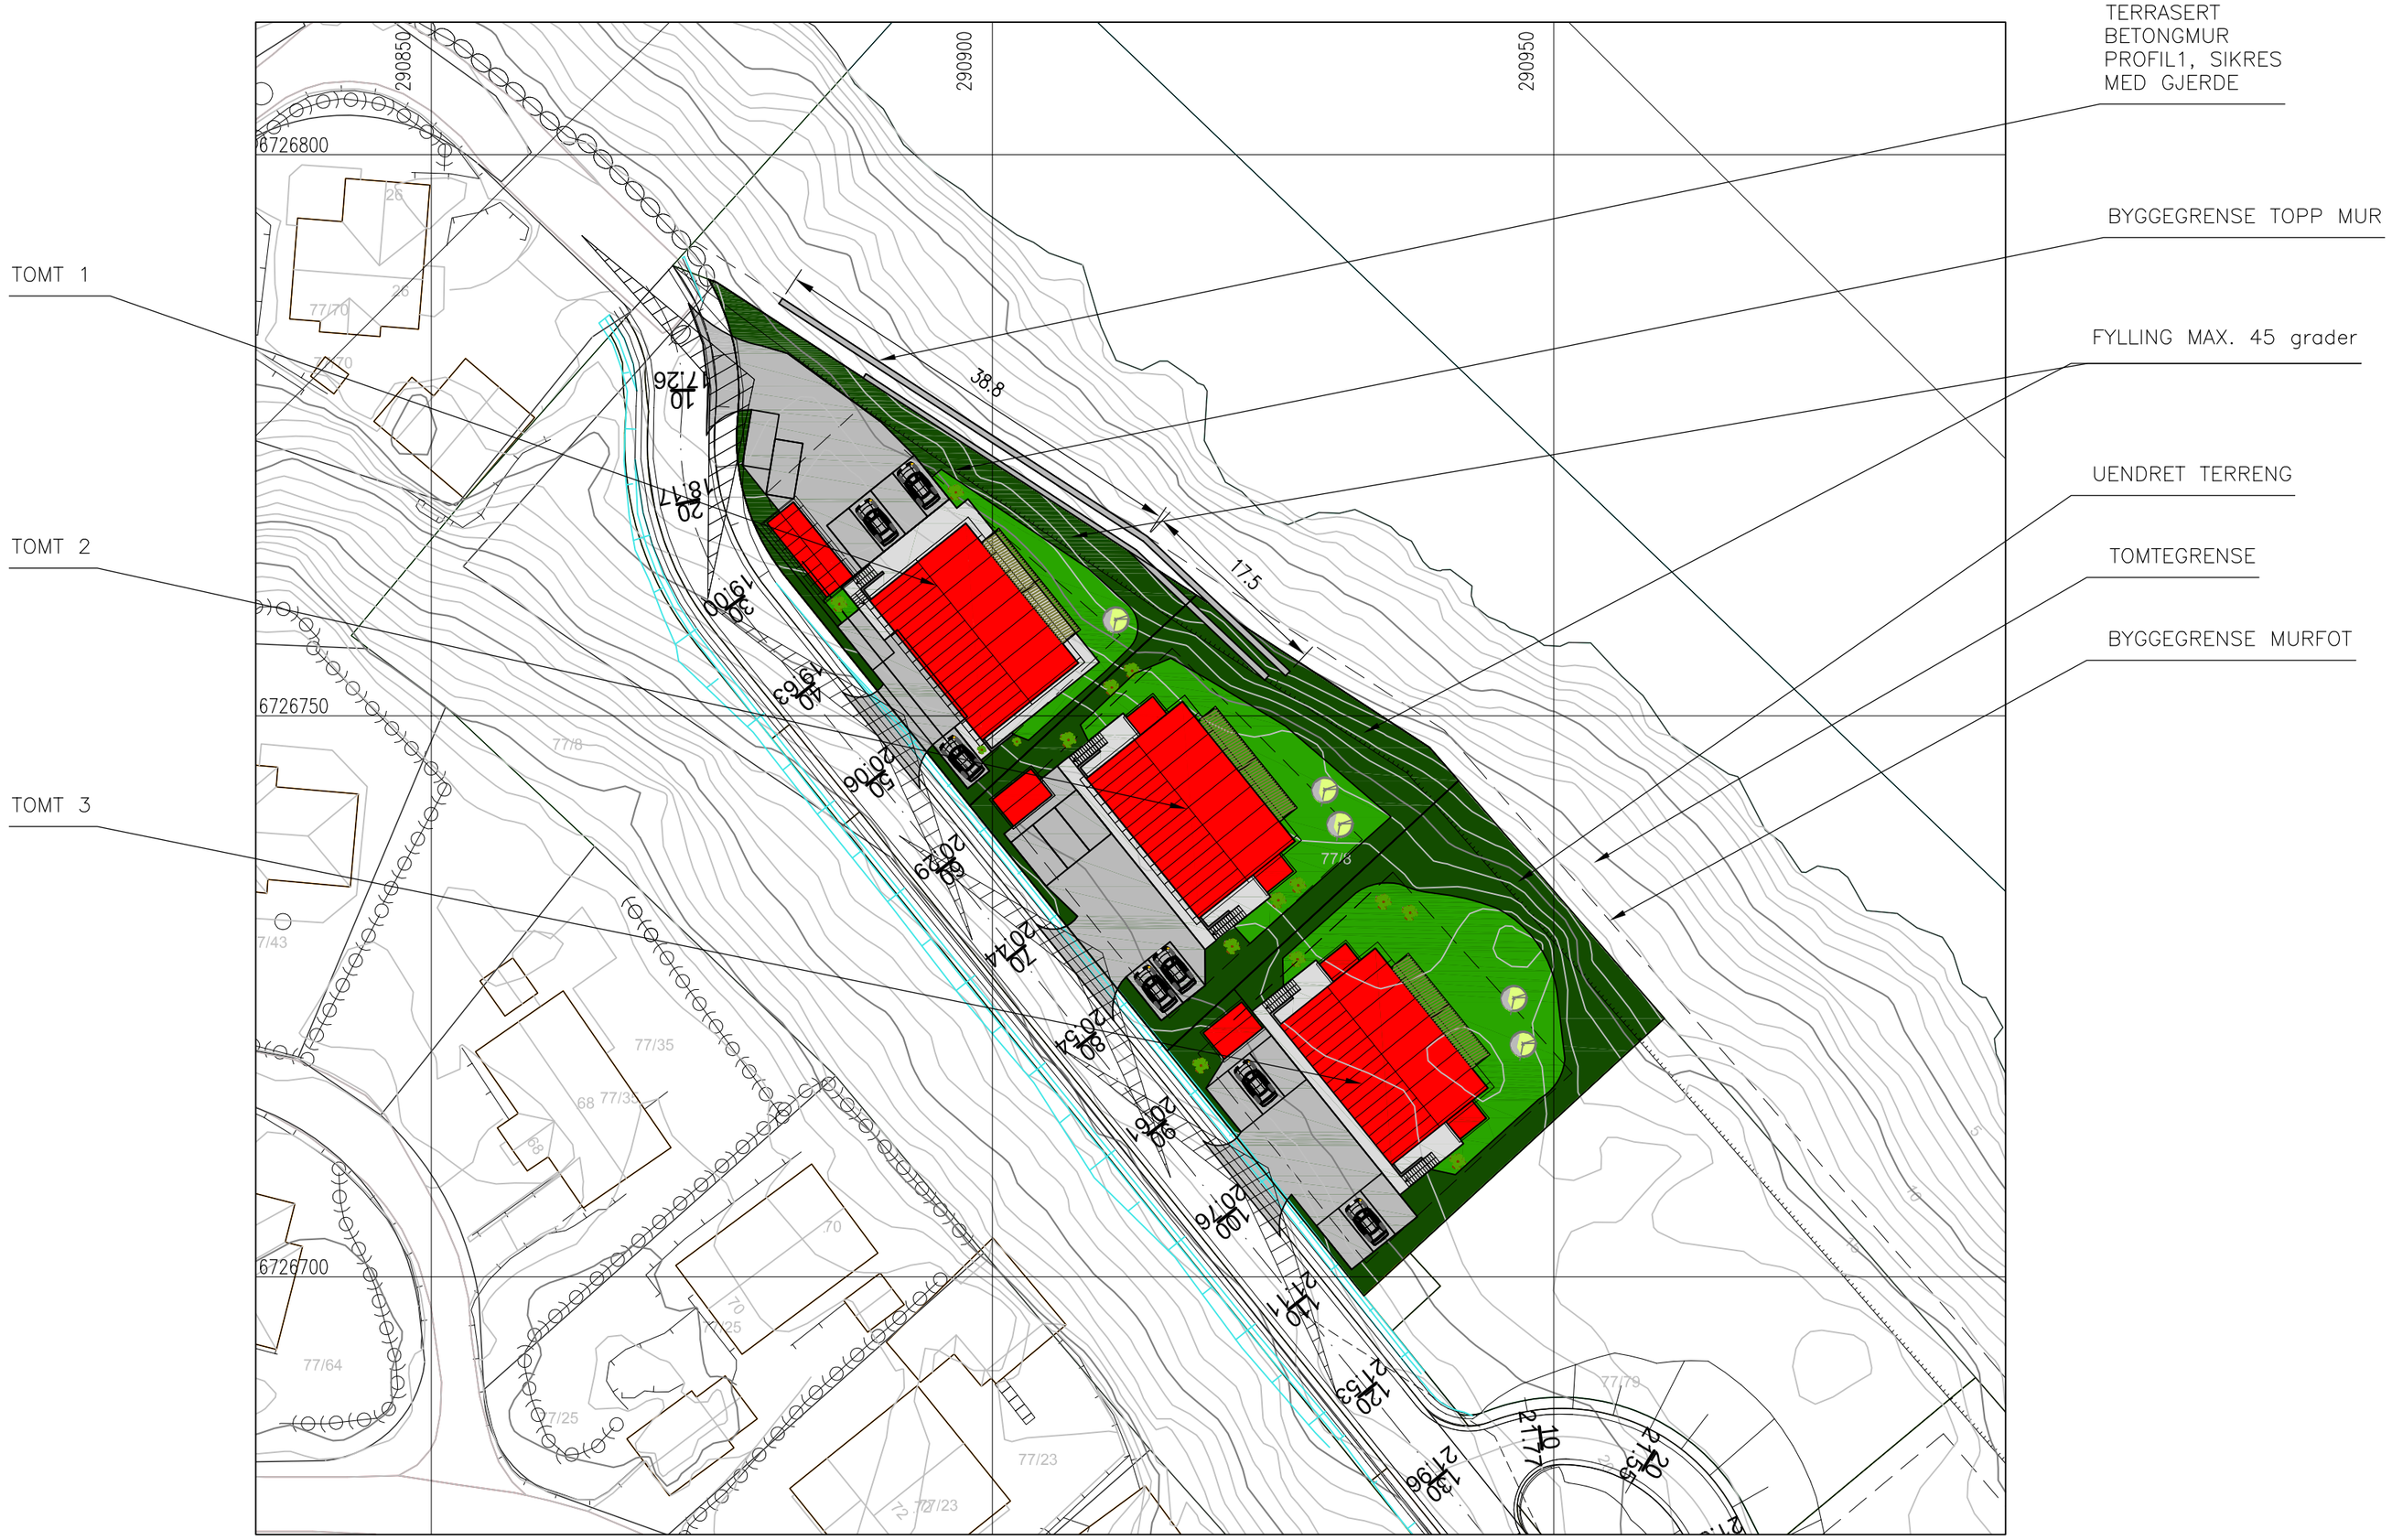

SITUASJONSPLAN
GNR.77, BNR.79, TOMT 3, RADØY KOMMUNE

FOR MURPROFIL, SE TEGNING 59318091A22.

DATE/SIGN

NOTE!
* PART OF DRAWING MAY NOT BE SHOWN IN SCALE
* DO NOT TAKE MEASURES ON DRAWING
* ONLY RELAY ON GIVE DIMENSIONS

ACCORDING TO INTERNATIONAL LAWS, THIS DRAWING IS THE PROPERTY OF ARKOCONSULT AS. THE DRAWING CAN NOT BE USED, MADE PUBLIC OR HANDED OVER TO A THIRD PART WITHOUT OUR WRITTEN CONSENT. ANY INFRINGEMENT WILL LEAD TO LEGAL PROCEEDINGS.

REV. DESCRIPTION

HELLAND EIENDOM OG INVEST AS
NY 4 MANNSBOLIG, TOMT 3

GBNR. 77/79, RADØY
SITUASJONSPLAN

REVISION/DATE:

PROJECT NO.: 2018091

DRAWING NO.: 59318091A40

SCALE: 1:500 | FORMAT: A3

DRAWN: PKT | DATE: 05.03.19

CHECKED: | DATE:

arkoconsult
ARKOCONSULT AS, Postboks 103, 5291 Valest.f.
Tel.: 56390003 – Fax.: 56191130 – Mob.: 93241511
Mail: post@arkoconsult.no – Org.nr.: 918269665 MVA