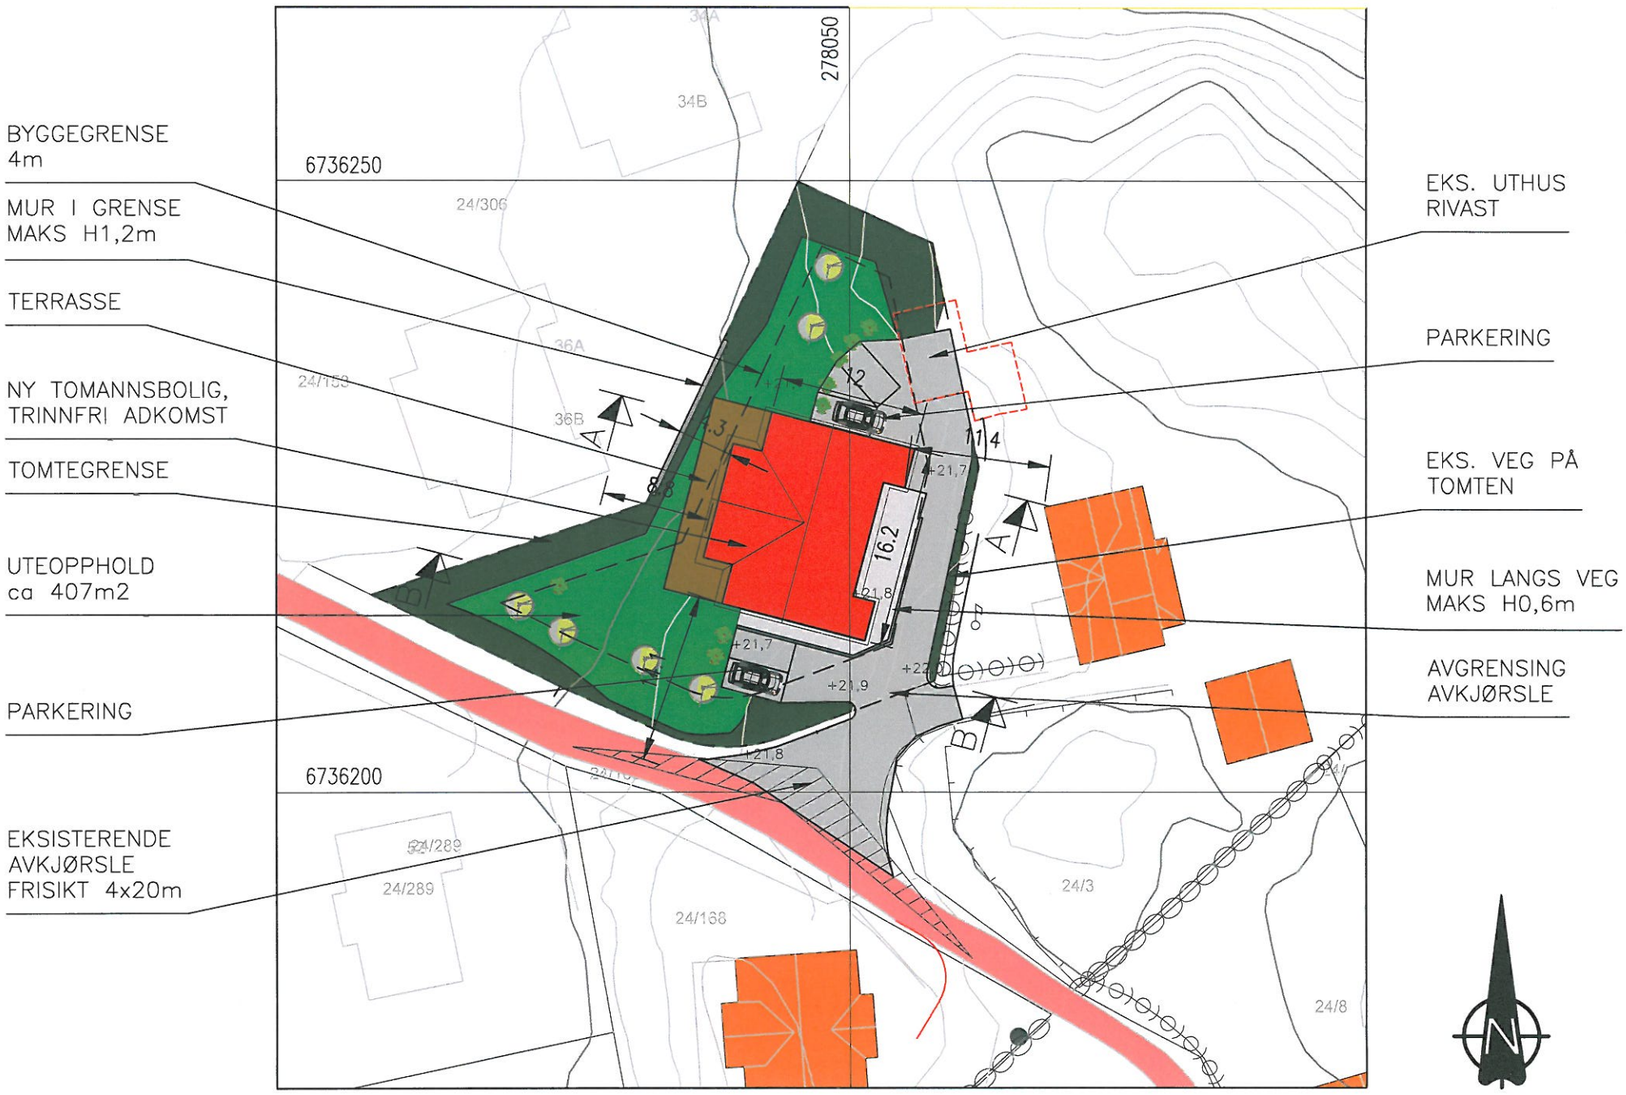

SITUASJONSPLAN

GNR.24, BNR.3, BØVÅGEN, RADØY KOMMUNE

OK GULV: KOTE +21,9

FOR TERRENGSNITT SE TEGNING 17415190A16.

Vedlegg 1

REV.	DESCRIPTION	DATE/SIGN
C	ENDRING MUR OG SNUAREAL	02.02.17/PKT
B	ENDRING HØYDE TOMT	28.11.16/LAH
A	ENDRING HØYDE TOMT	03.11.16/LAH

NOTE!
* PART OF DRAWING MAY NOT BE SHOWN IN SCALE
* DO NOT TAKE MEASURES ON DRAWING
* ONLY RELAY ON GIVE DIMENSIONS

ACCORDING TO INTERNATIONAL LAWS, THIS DRAWING IS THE PROPERTY OF ARKOCONSULT AS. THE DRAWING CAN NOT BE USED, MADE PUBLIC OR HANDED OVER TO A THIRD PART WITHOUT OUR WRITTEN CONSENT. ANY INFRINGEMENT WILL LEAD TO LEGAL PROCEEDINGS.

RILI EIENDOM

NY TOMANNSBOLIG

GBNR. 24/3, RADØY
SITUASJONSPLAN

REVISION/DATE: C/02.02.17

PROJECT NO.: 2015190

DRAWING NO.: 17415190A12

arkoconsult
ARKOCONSULT AS, Postboks 103, 5291 Valest.f.
Tel.: 56390003 – Fax.: 56191130 – Mob.: 93241511
Mail: post@arkoconsult.no – Org.nr.: 997089782 MVA

SCALE: 1:500	FORMAT: A3
DRAWN: LAH	DATE: 25.10.16
CHECKED:	DATE: