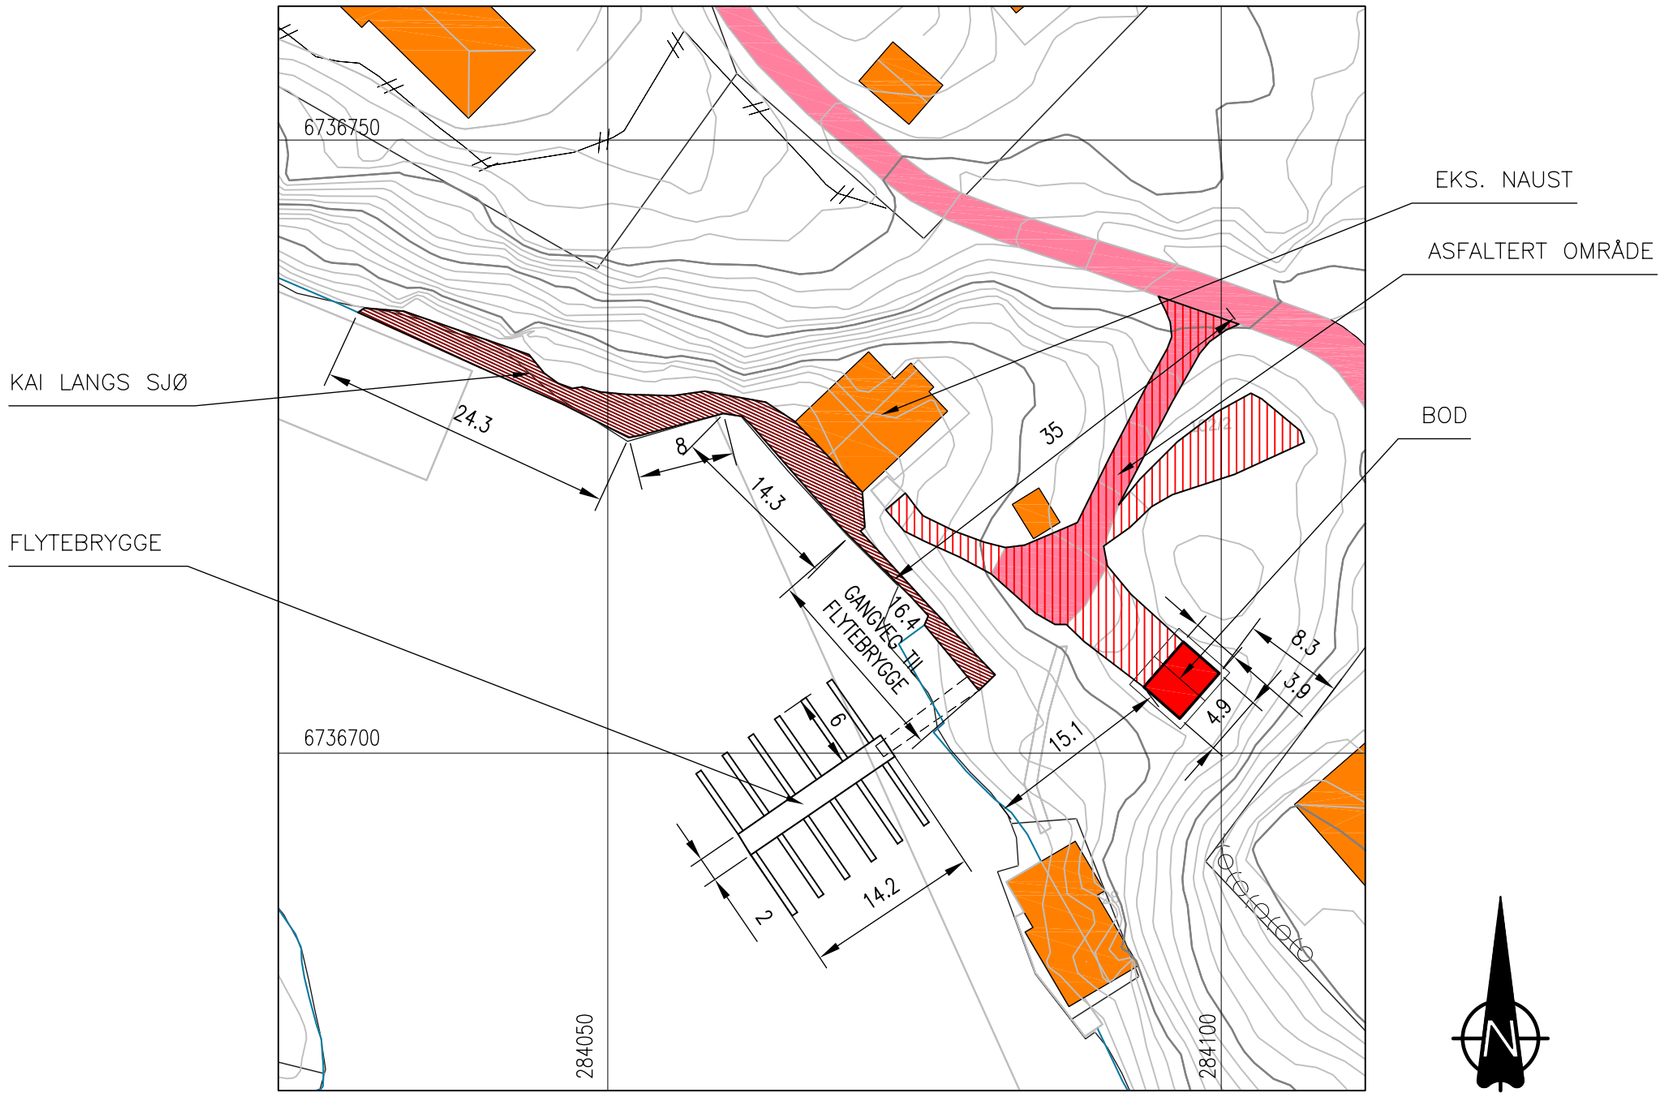

SITUASJONSPLAN

GNR.502 BNR.2, VALDERSNES, ALVER KOMMUNE

REV.	DESCRIPTION	DATE/SIGN		
			NOTE! * PART OF DRAWING MAY NOT BE SHOWN IN SCALE * DO NOT TAKE MEASURES ON DRAWING * ONLY RELAY ON GIVE DIMENSIONS	ACCORDING TO INTERNATIONAL LAWS, THIS DRAWING IS THE PROPERTY OF ARKOCONSULT AS. THE DRAWING CAN NOT BE USED, MADE PUBLIC OR HANDED OVER TO A THIRD PART WITHOUT OUR WRITTEN CONSENT. ANY INFRINGEMENT WILL LEAD TO LEGAL PROCEEDINGS.
			OLAV STÅLØY, VALDERSNES 502/2, ALVER KOMMUNE	REVISION/DATE: PROJECT NO.: 2018106
			SITUASJONSPLAN BOD, KAI OG FLYTEBRYGGE	DRAWING NO.: 97118106A02
			arkoconsult ARKOCONSULT AS, Postboks 103, 5291 Valest.f. Tel.: 56390003 – Fax.: 56191130 – Mob.: 93241511 Mail: post@arkoconsult.no – Org.nr.: 918269665 MVA	SCALE: 1:500 / FORMAT: A3 DRAWN: PKT / DATE: 24.07.18 CHECKED: / DATE: