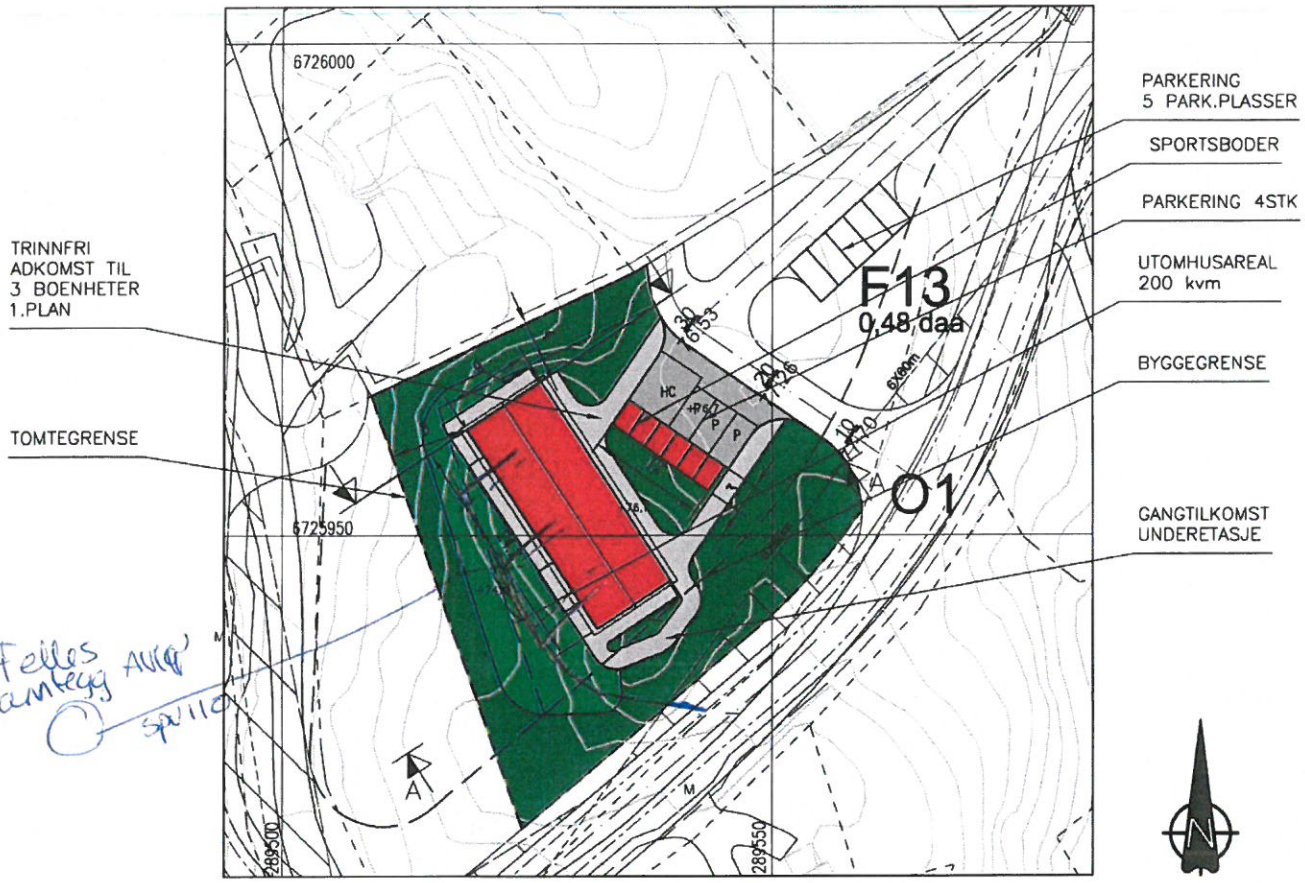

Felles avløp' anlegg spillvann

SITUASJONSPLAN

GNR.88 BNR.103, SÆBØ, RADØY KOMMUNE

OK GULV: KOTE 77,0

FOR TERRENGSNITT SE TEGNING 20712081A11

Stendal VVS AS
Blombakken 1 - 5911 ALVERSUND
E-post: sten-vvs@online.no
Org.nr. 980 626 180

REV.	DESCRIPTION	DATE/SIGN	
			NOTE! * PART OF DRAWING MAY NOT BE SHOWN IN SCALE * DO NOT TAKE MEASURES ON DRAWING * ONLY RELAY ON GIVE DIMENSIONS
			ACCORDING TO INTERNATIONAL LAWS, THIS DRAWING IS THE PROPERTY OF ARKOCONSULT AS. THE DRAWING CAN NOT BE USED, MADE PUBLIC OR HANDED OVER TO A THIRD PART WITHOUT OUR WRITTEN CONSENT. ANY INFRINGEMENT WILL LEAD TO LEGAL PROCEEDINGS.
			BOLIG & EIENDOM AS 6-MANNSB., 88/103, RADØY
			REVISION/DATE:
			PROJECT NO.: 2012081
			SITUASJONSPLAN
			DRAWING NO.: 201712081A10

arkoconsult
ARKOCONSULT AS, Postboks 103, 5291 Valest.f.
Tel.: 56390003 - Fax.: 56191130 - Mob.: 93241511
Mail: post@arkoconsult.no - Org.nr.: 997089782 MVA

SCALE: 1:500	FORMAT: A3
DRAWN: PKT	DATE: 14.11.17
CHECKED:	DATE: