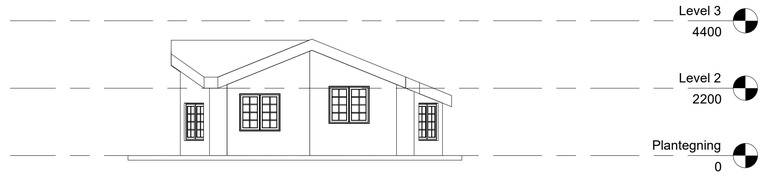

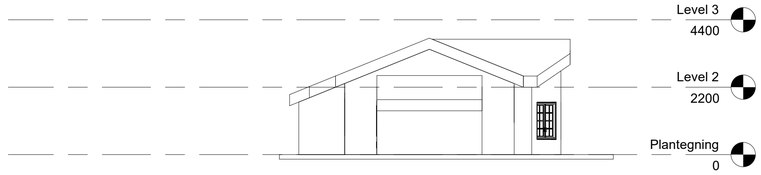

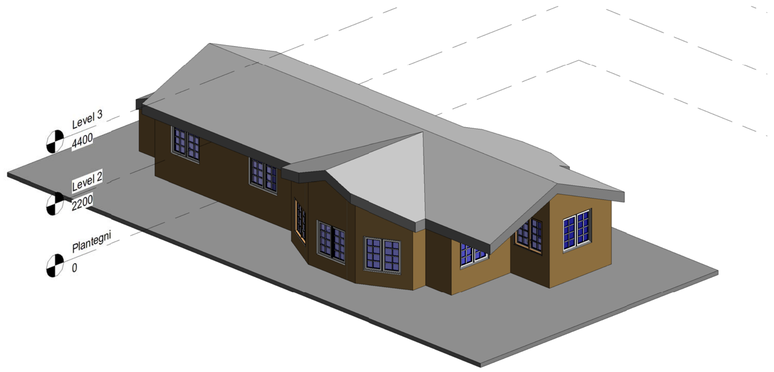

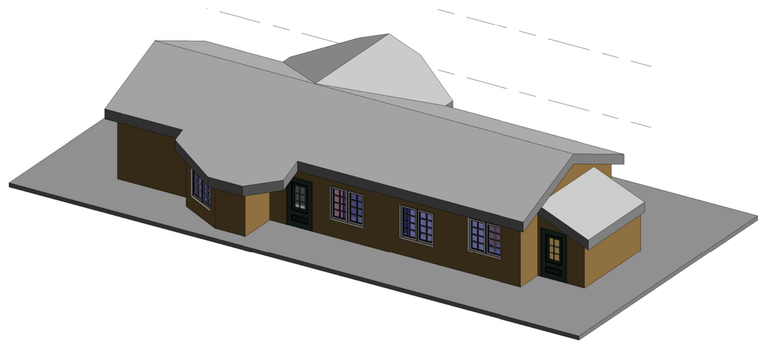

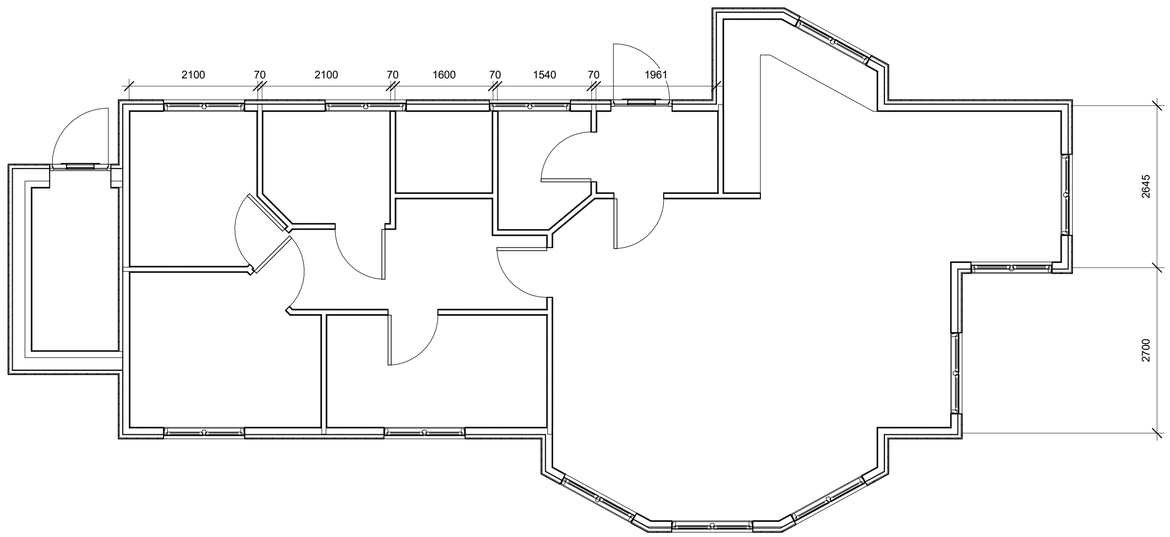

AUTODESK.

www.autodesk.com/revit

Consultant
Address
Address
Phone
Fax
e-mail

Consultant
Address
Address
Phone
Fax
e-mail

Consultant
Address
Address
Phone
Fax
e-mail

Consultant
Address
Address
Phone
Fax
e-mail

No.	Description	Date

Ottar

Tegninger

Eksisterende forhold

Project number	0001
Date	Issue Date
Drawn by	Author
Checked by	Checker

A101

Scale: As indicated

28.01.2022 07:28:21