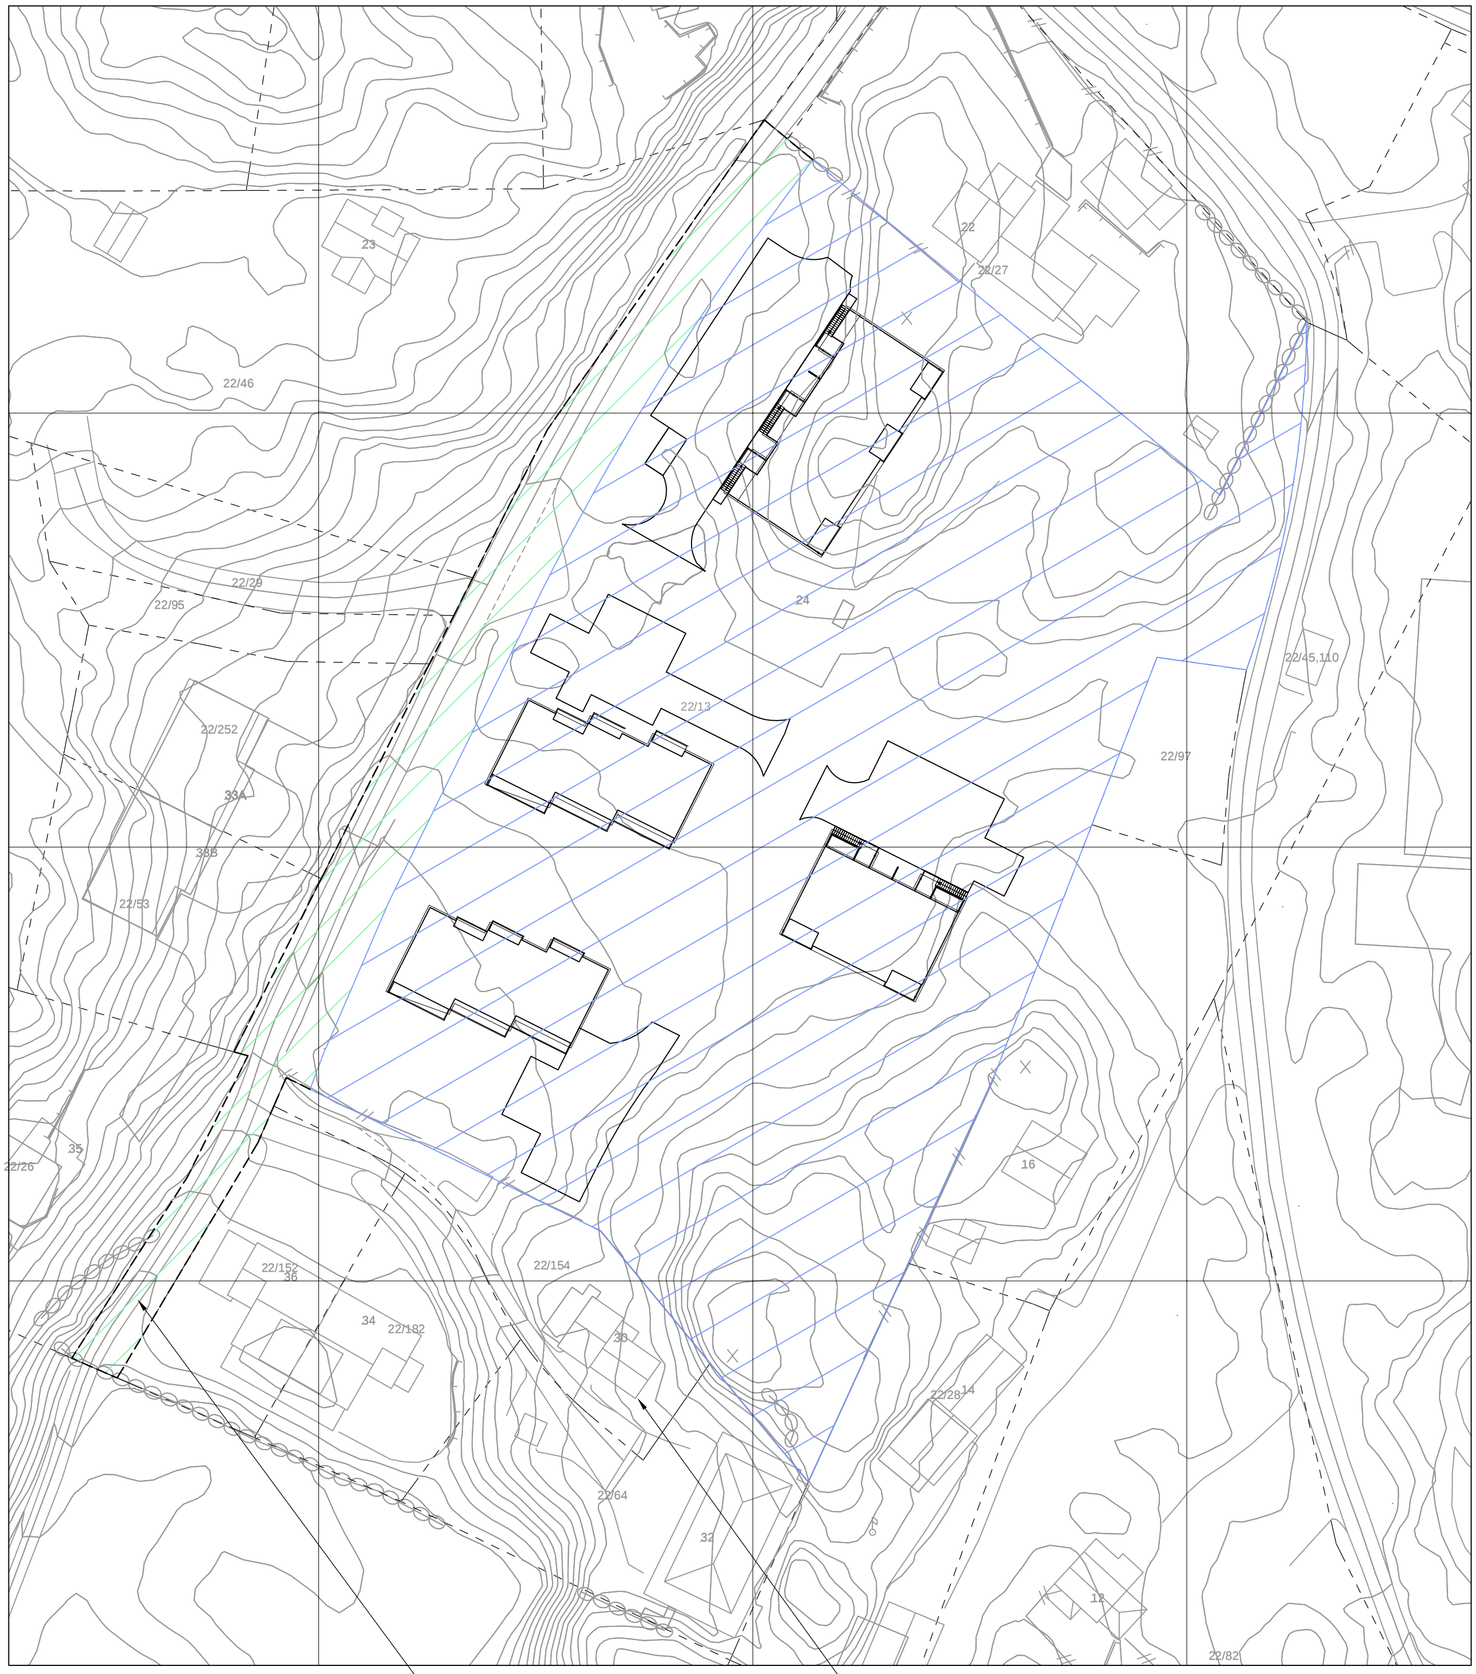

AREAL SOM FRADELES FRA GBNR. 322/13
1180,7m2

GJENSTÅENDE AREAL GBNR. 322/13
8381,0m2

NOTE!
* PART OF DRAWING MAY NOT BE SHOWN IN SCALE
* DO NOT TAKE MEASURES ON DRAWING
* ONLY RELAY ON GIVE DIMENSIONS

ACCORDING TO INTERNATIONAL LAWS, THIS DRAWING IS THE PROPERTY OF ARKOCONSULT AS. THE DRAWING CAN NOT BE USED, MADE PUBLIC OR HANDED OVER TO A THIRD PART WITHOUT OUR WRITTEN CONSENT. ANY INFRINGEMENT WILL LEAD TO LEGAL PROCEEDINGS.

DATE/SIGN

REV. DESCRIPTION

GRIPSGÅRD BYGG AS

FRADELING

GBNR. 322/13, ALVER
FRADELINGSTEGNING

REVISION/DATE:

PROJECT NO.: 2018090

DRAWING NO.: 12618090A65

arkoconsult
ARKOCONSULT AS, Postboks 103, 5291 Valestr.f.
Tel.: 56390003 – Fax.: 56191130 – Mob.: 93241511
Mail: post@arkoconsult.no – Org.nr.: 918269665 MVA

SCALE: 1:500
FORMAT: A2
DRAWN: LAH
DATE: 06.05.21
CHECKED: PKT
DATE: 22.04.21